


# ARK'S Spaces


PROPOSED RESIDENTIAL AND COMMERCIAL BUILDING AT CHIKHALI



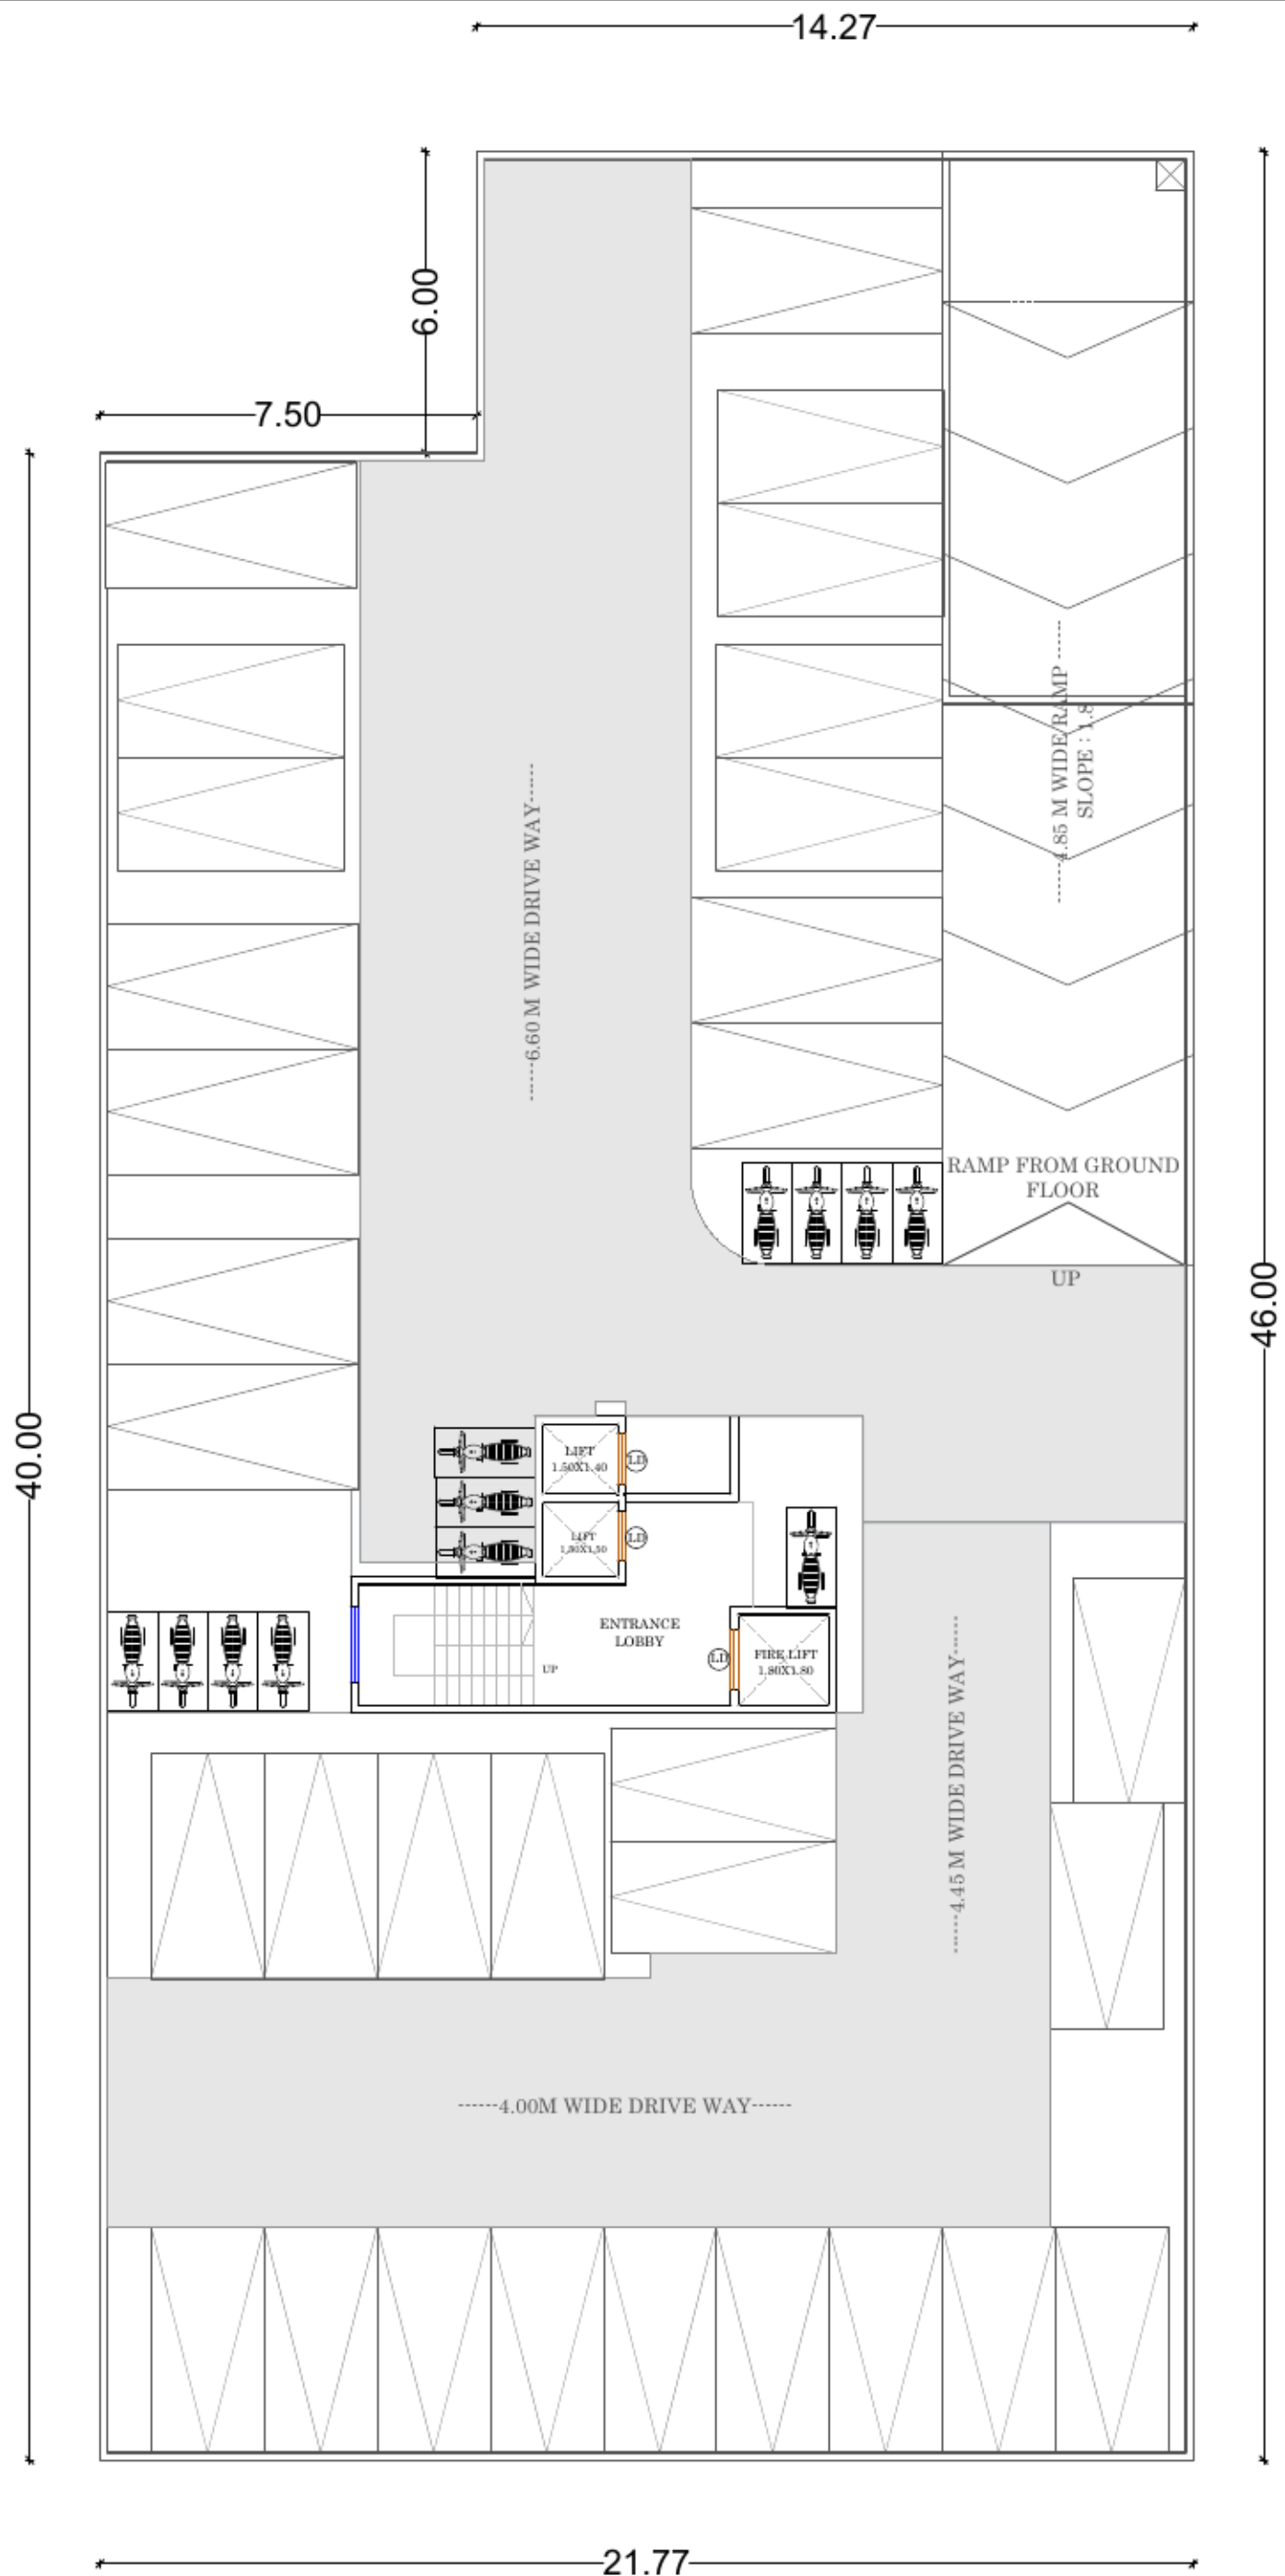


# BASEMENT FLOOR PLAN

PROPOSED RESIDENTIAL AND COMMERCIAL BUILDING AT CHIKHALI

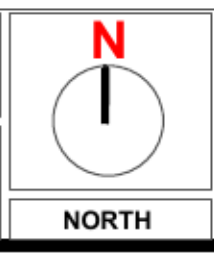

VASTU RACHANA ASSOCIATES

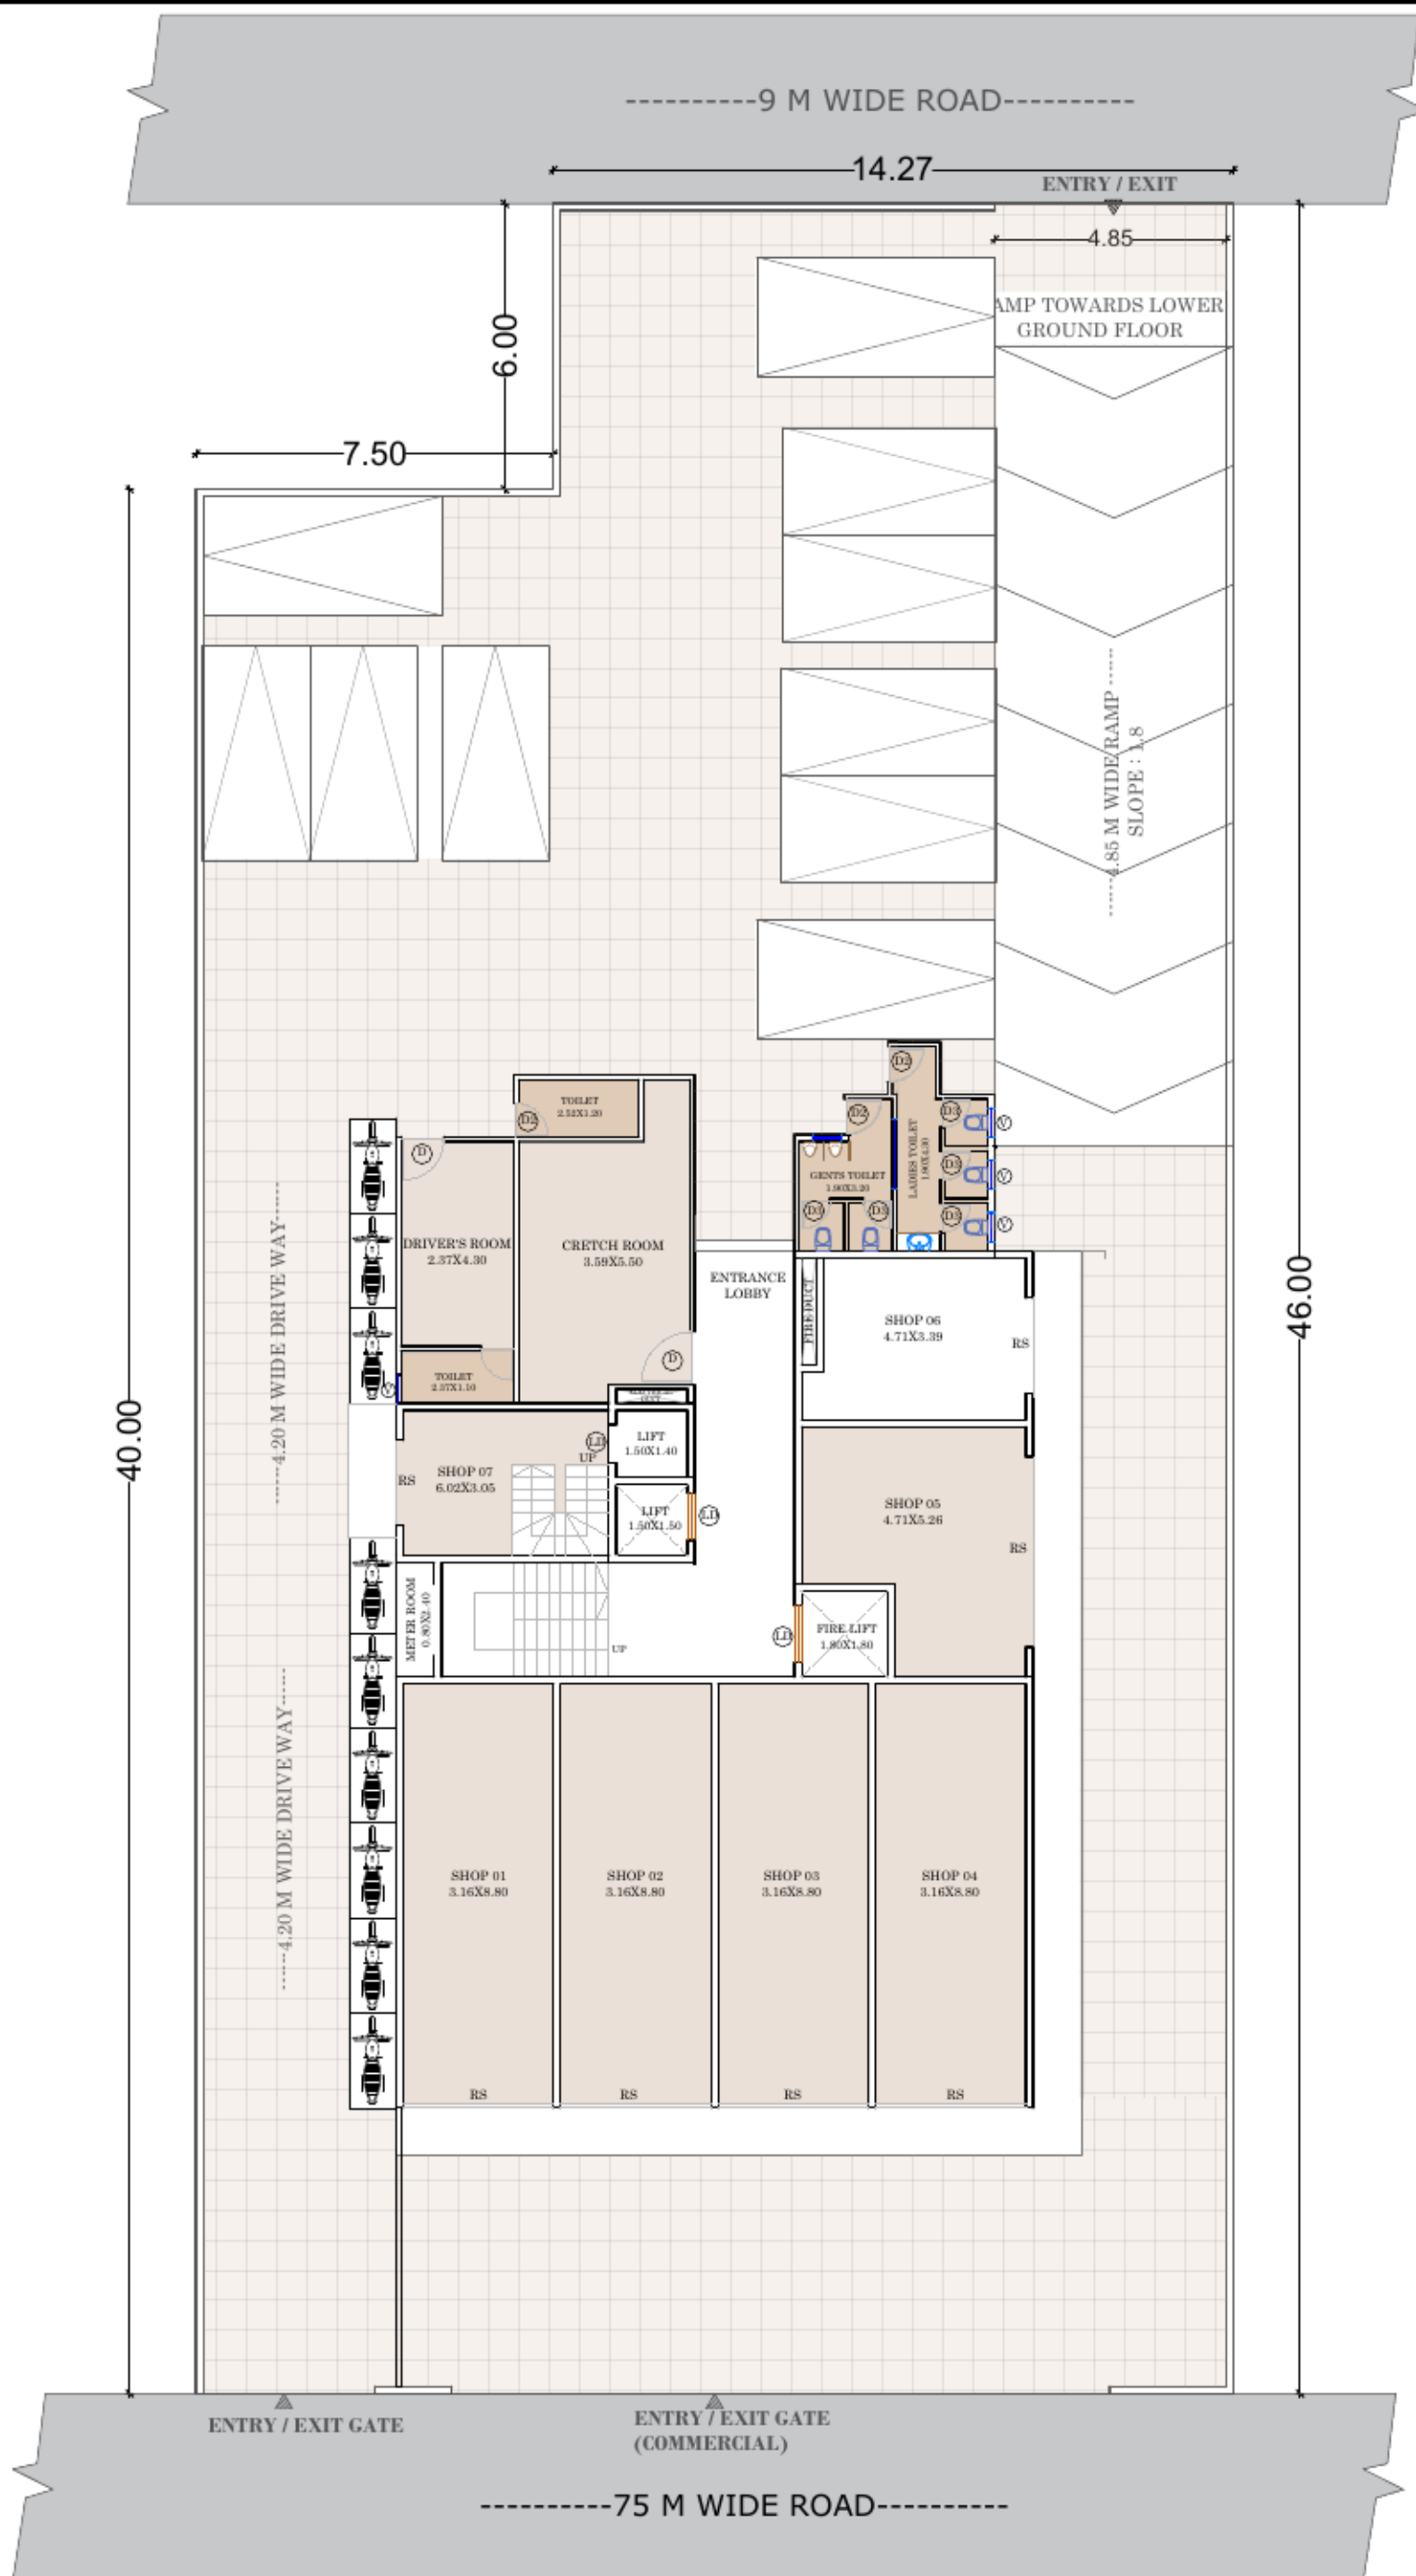


## GROUND FLOOR PLAN

PROPOSED RESIDENTIAL AND COMMERCIAL BUILDING AT CHIKHALI




VASTU RACHANA ASSOCIATES

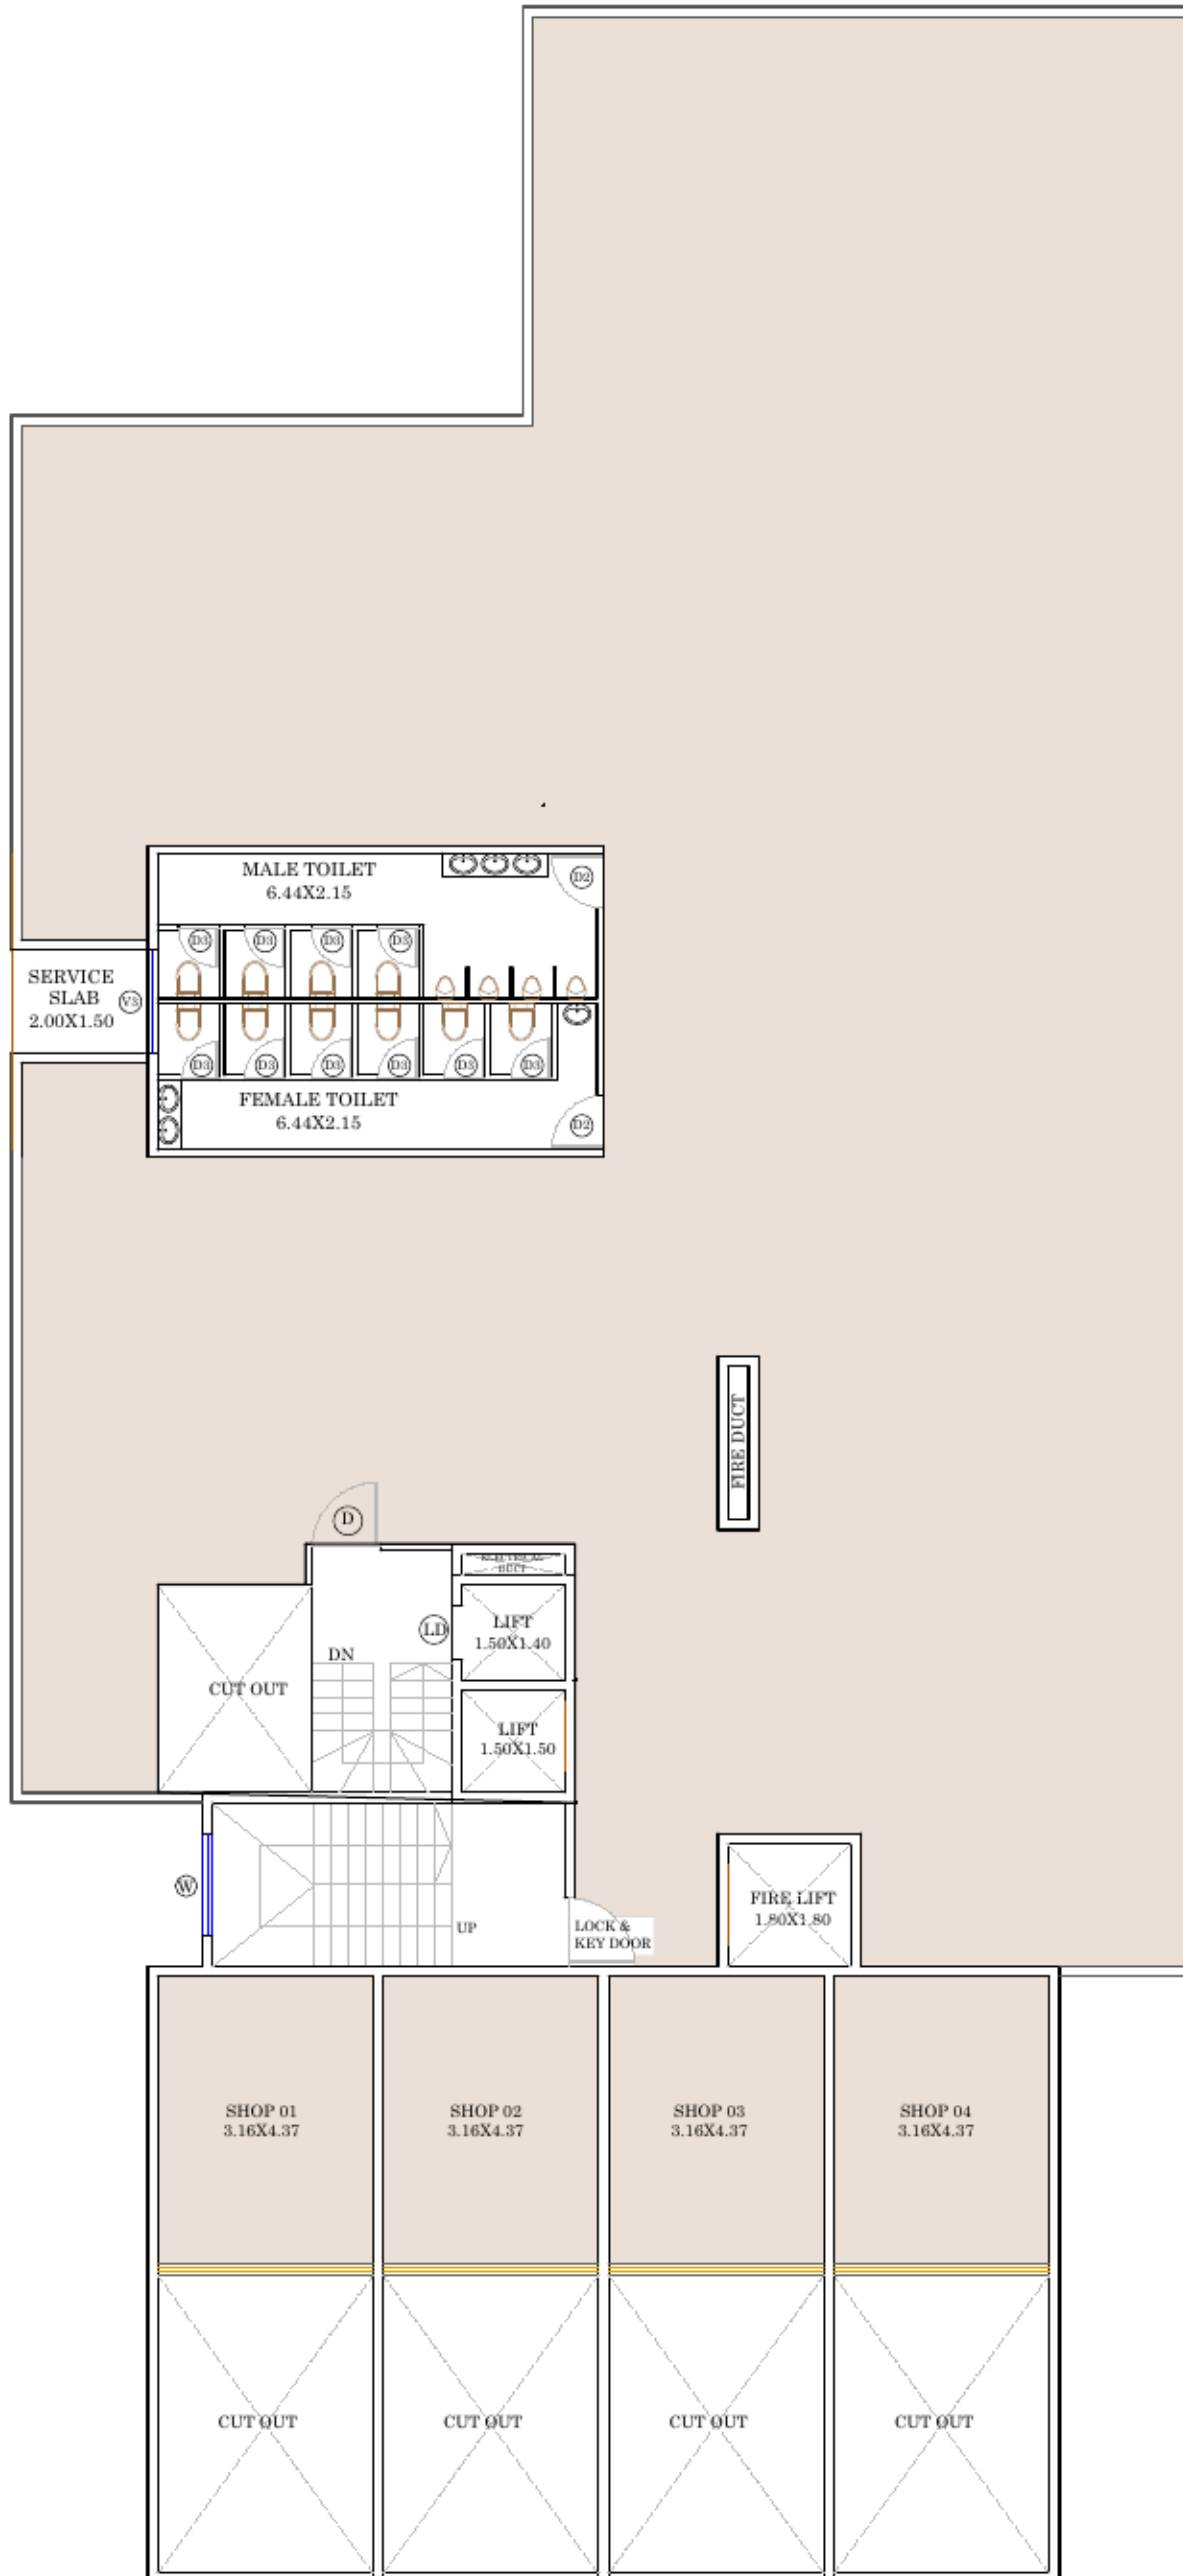


## 1ST FLOOR PLAN

PROPOSED RESIDENTIAL AND COMMERCIAL BUILDING AT CHIKHALI

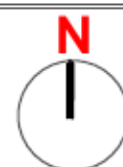

NORTH

VASTU RACHANA ASSOCIATES

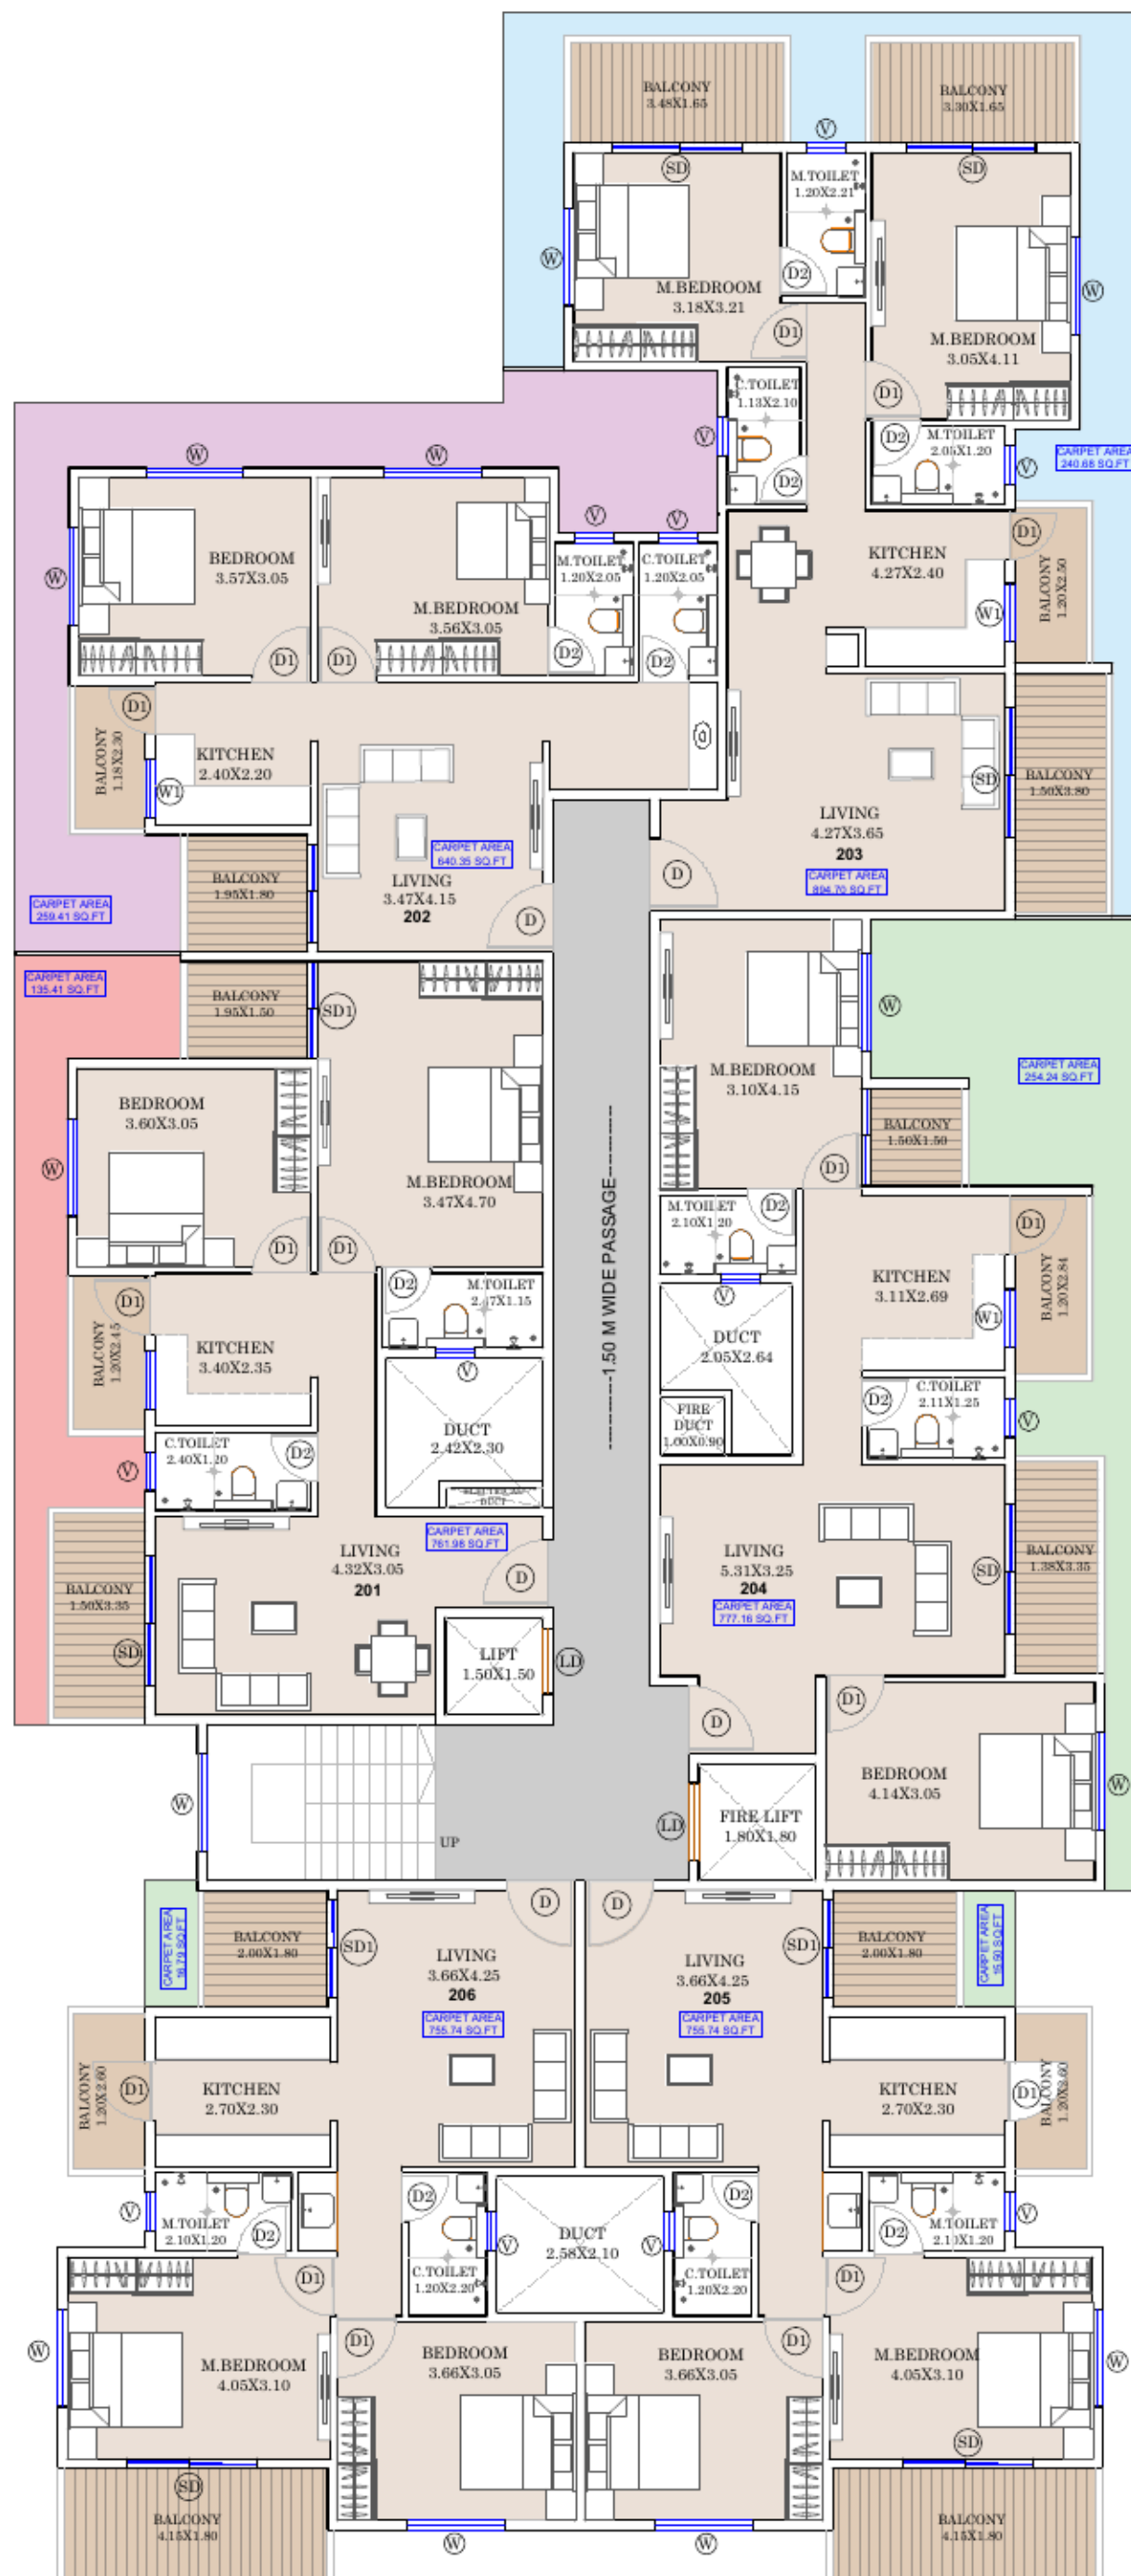


## 2ND FLOOR PLAN

PROPOSED RESIDENTIAL AND COMMERCIAL BUILDING AT CHIKHALI




NORTH

VASTU RACHANA ASSOCIATES

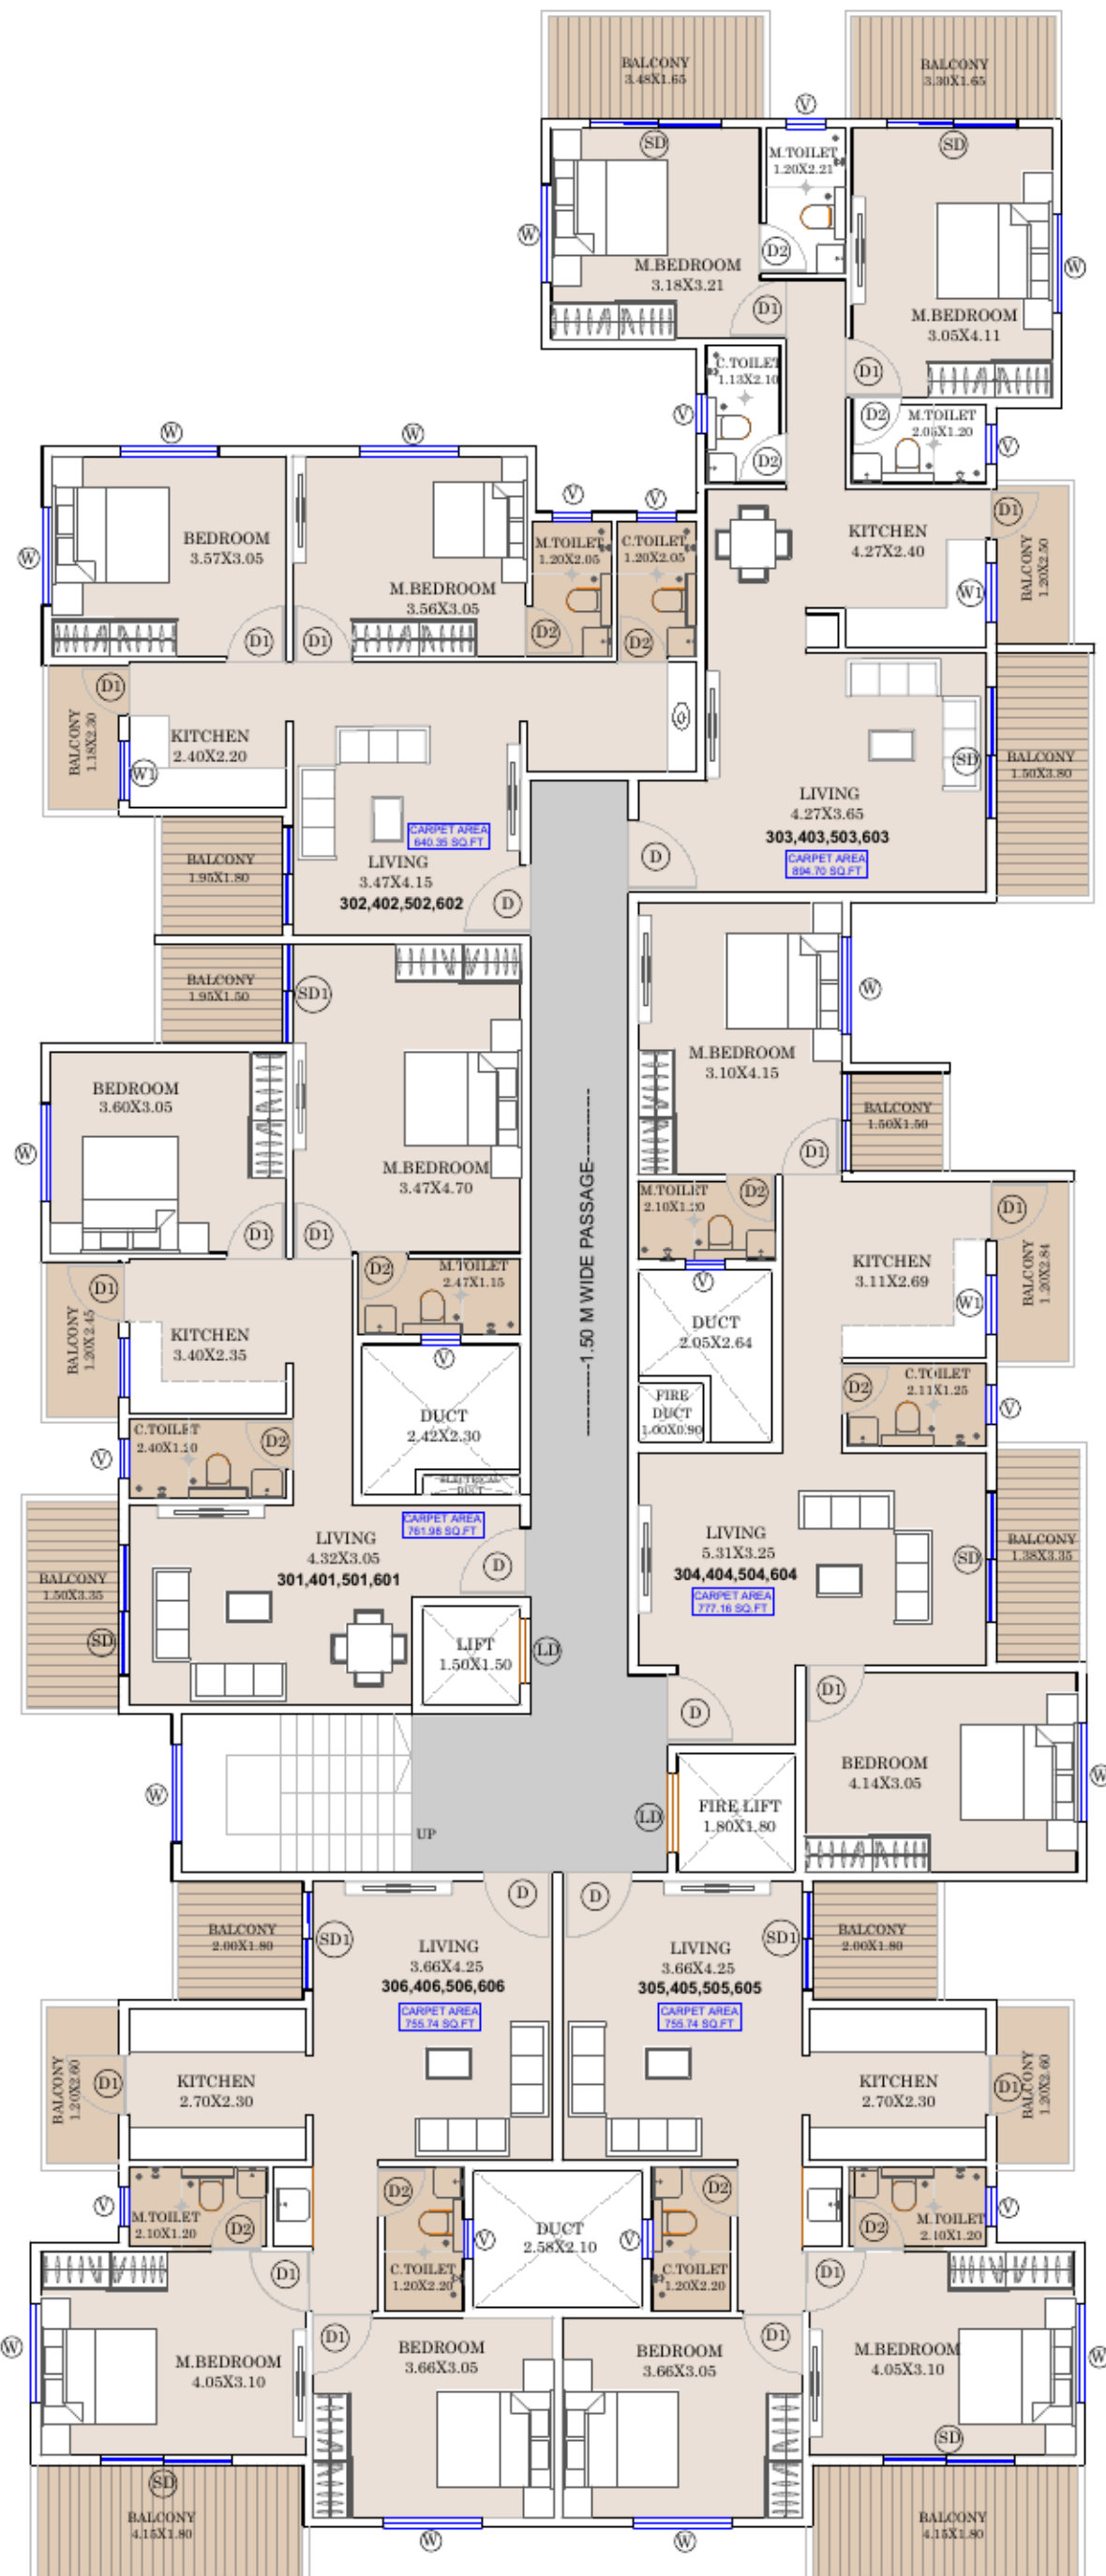


# TYPICAL FLOOR PLAN (3RD,4TH,5TH & 6TH)

PROPOSED RESIDENTIAL AND COMMERCIAL BUILDING AT CHIKHALI

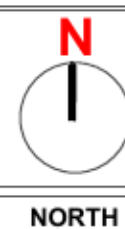

VASTU RACHANA ASSOCIATES

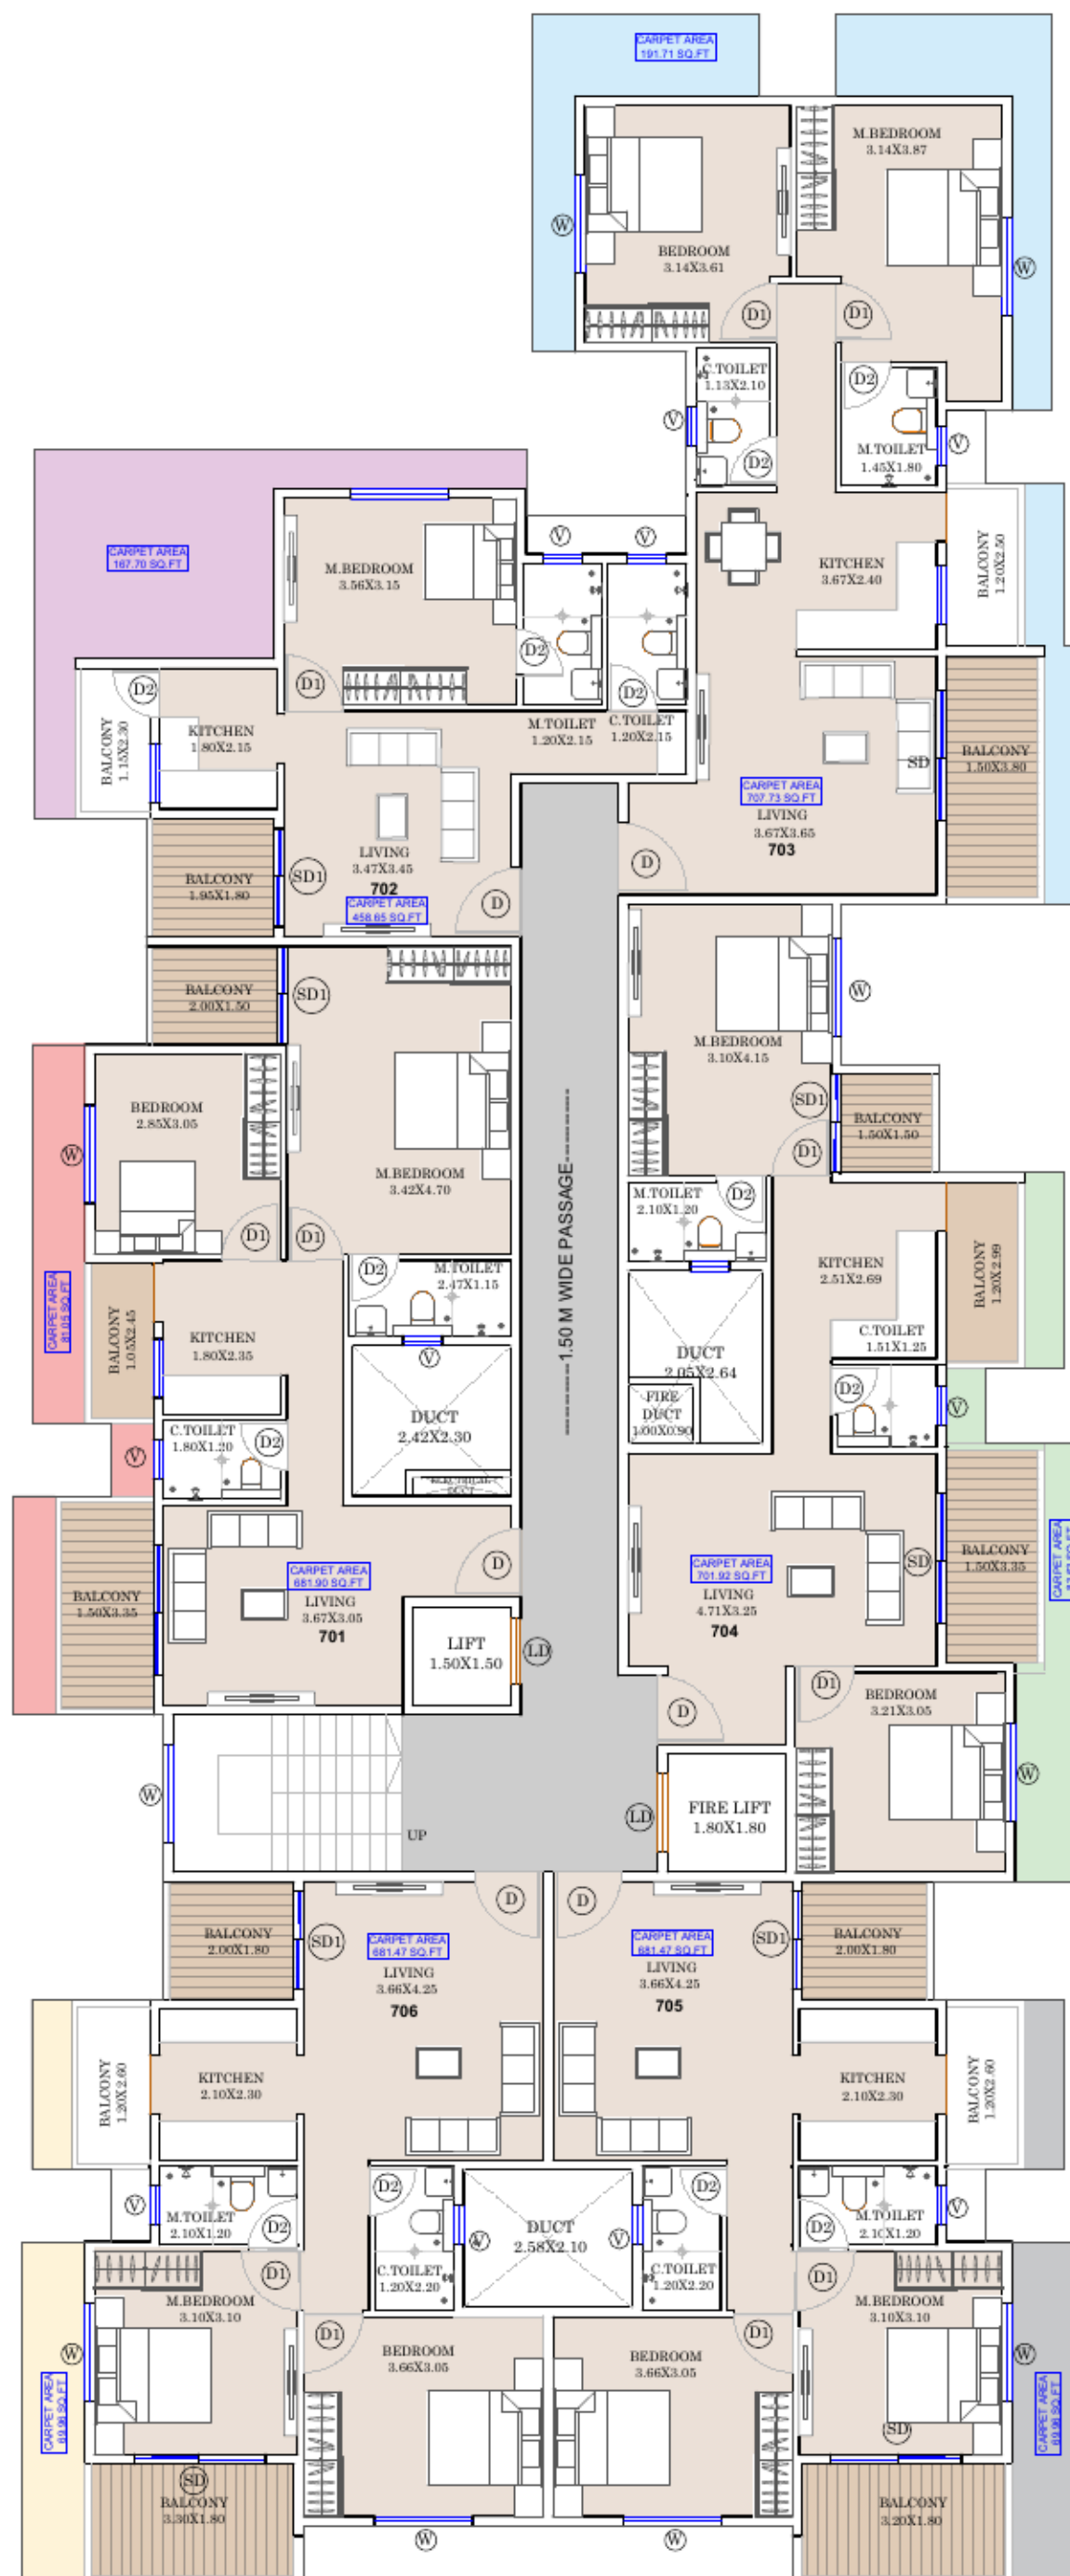

## STEP-UP FLOOR PLAN (7TH)

PROPOSED RESIDENTIAL AND COMMERCIAL BUILDING AT CHIKHALI




NORTH

VASTU RACHANA ASSOCIATES



# SITE LOCATION

ARK'S Spaces - Chikhali

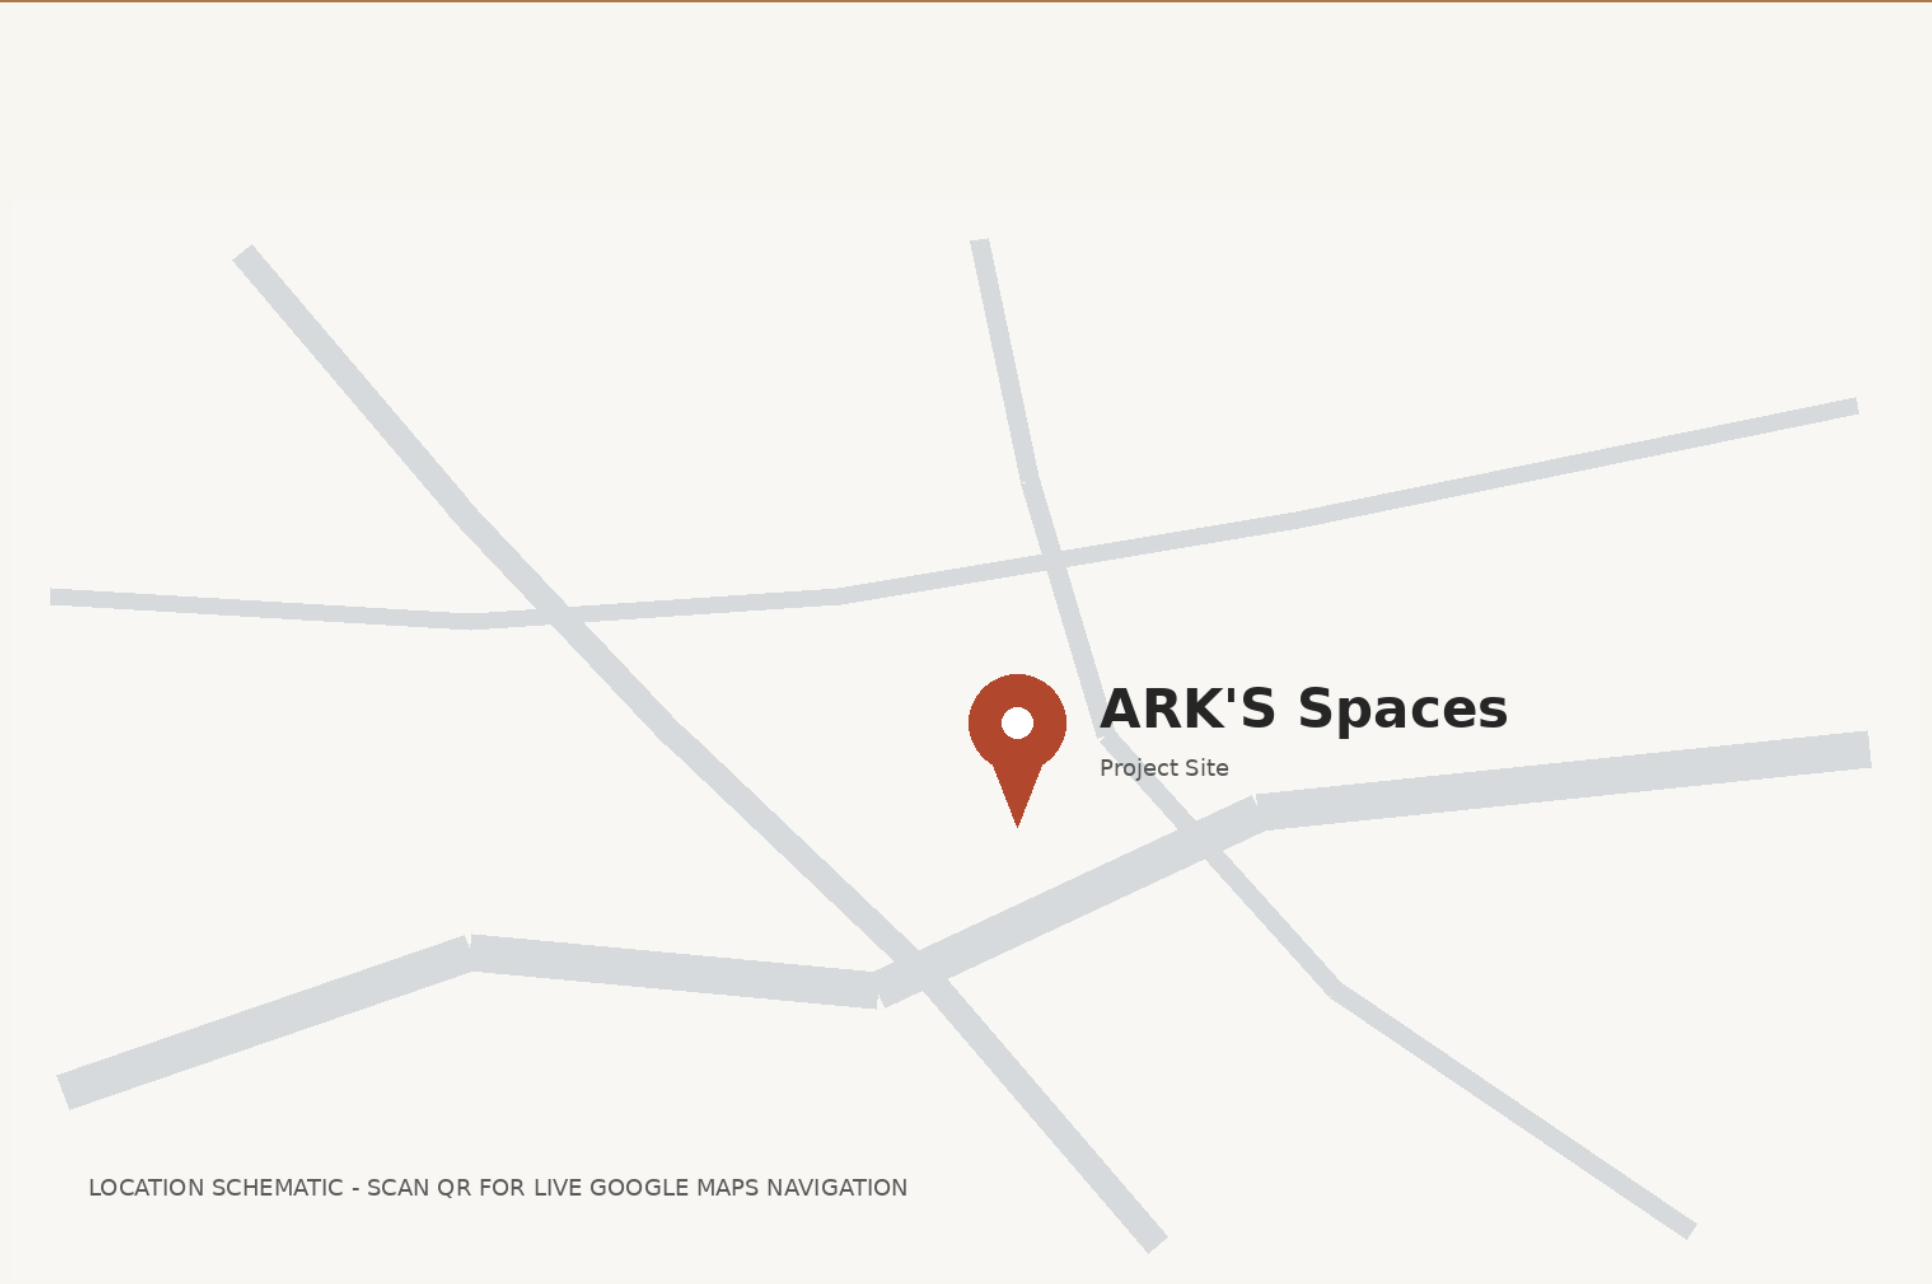

SCAN FOR SITE LOCATION

## VASTU RACHANA ASSOCIATES

Laxmi Heights, Shop No.- 2, CDC, Plot No.-45, Purna Nagar  
Mob. 9209197652

### ARK'S Spaces

Scan the QR code above for the live site location.